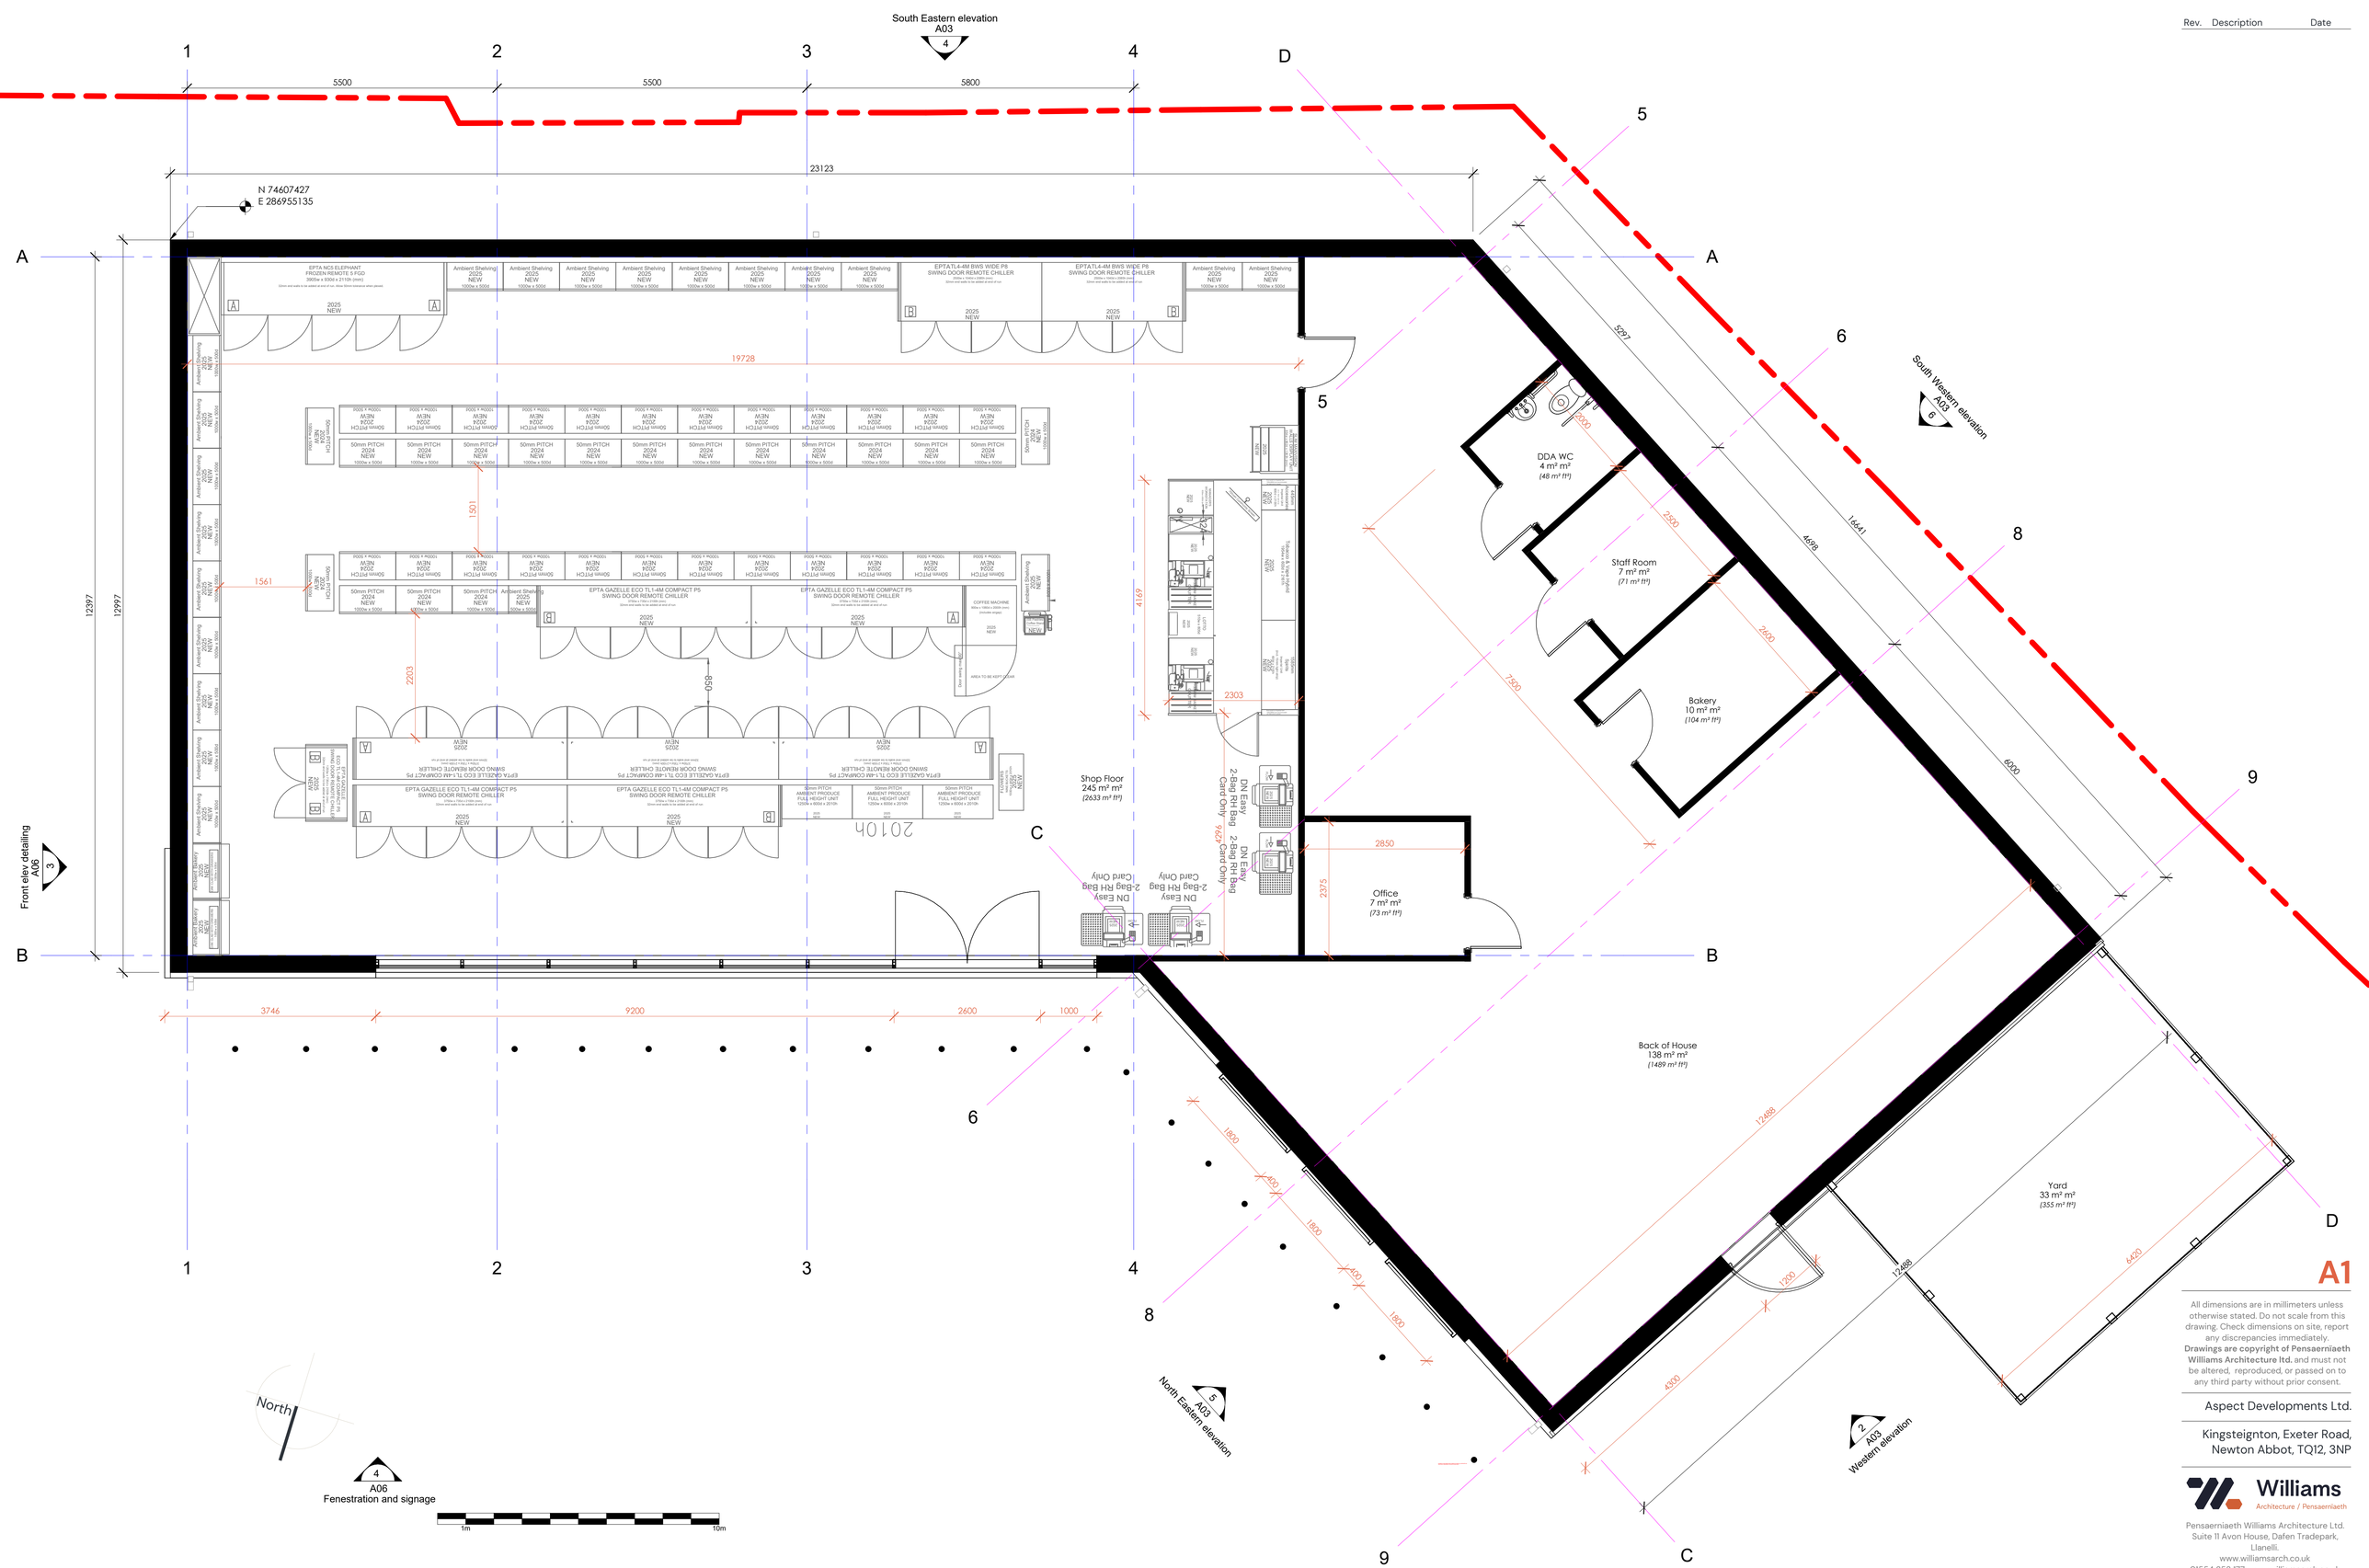

Rev. Description Date

A1

All dimensions are in millimeters unless otherwise stated. Do not scale from this drawing. Check dimensions on site, report any discrepancies immediately.
Drawings are copyright of Pensaerniaeth Williams Architecture ltd. and must not be altered, reproduced, or passed on to any third party without prior consent.

Aspect Developments Ltd.

Kingsteignton, Exeter Road, Newton Abbot, TQ12, 3NP

Williams
Architecture / Pensaerniaeth

Pensaerniaeth Williams Architecture Ltd.
Suite 11 Avon House, Dafen Tradepark, Llanelli.
www.williamsarch.co.uk
01554 253 177 www.williamsarch.co.uk

Detailed layout plan

Ref:	PWA-397	Drawn:	L JW
Date:	05/28/25	Checked:	Checker
Status:	Planning	Plan No.:	A04
Revision:		Scale:	1 : 50