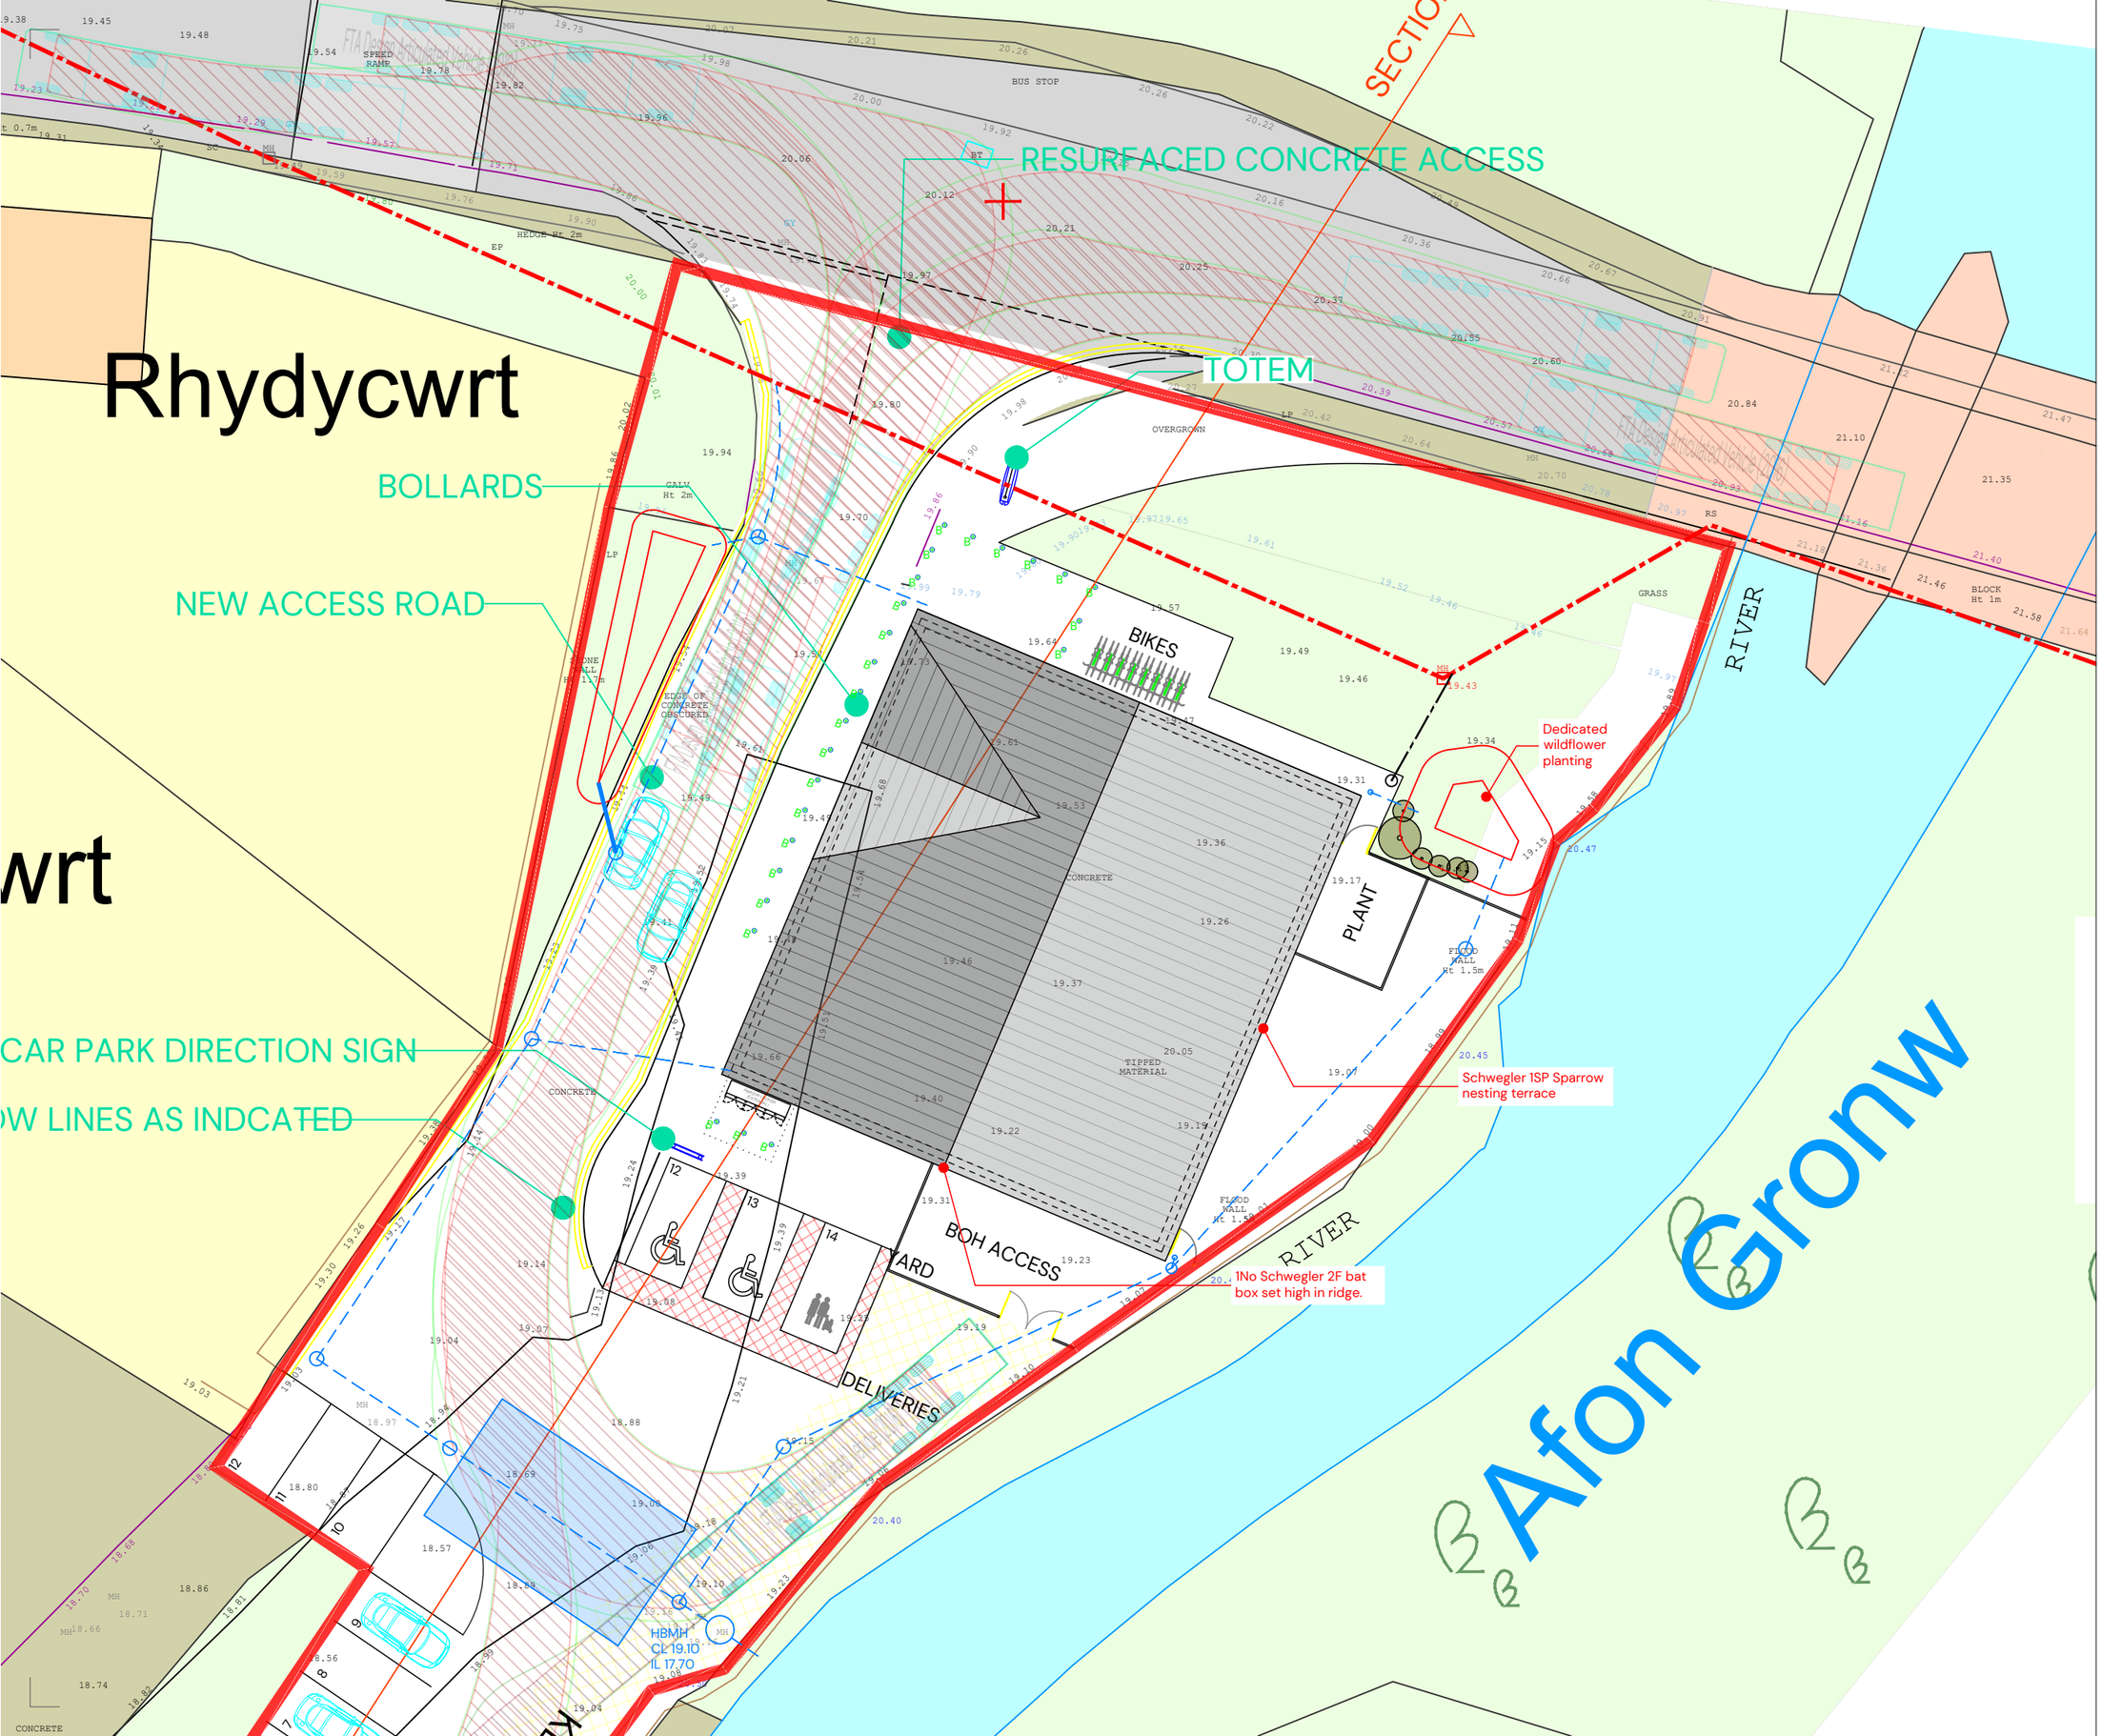

ALL DIMENSIONS ARE IN MILLIMETERS UNLESS OTHERWISE STATED. DO NOT SCALE FROM THIS DRAWING. CHECK DIMENSIONS ON SITE, REPORT ANY DISCREPANCIES IMMEDIATELY. DRAWINGS ARE COPYRIGHT OF PENSAERNÏAETH WILLIAMS ARCHITECTURE LTD. AND MUST NOT BE ALTERED, REPRODUCED, OR PASSED ON TO ANY THIRD PARTY WITHOUT PRIOR CONSENT.

NOT FOR CONSTRUCTION

0m 5m 10m

N

Williams

Architecture / Pensaernïaeth

Client:
Aspect Developments Ltd.

Project Address:
The Old Creamery Site,
Whitland,
Carmarthenshire.

Drawing Title:
Block plan
(North)

Drawn By:	L JW
Scale:	1:250
Paper Size:	A3
Job Reference:	PWA
Drawing Number:	A302
Project Stage:	RIBA Stage 1
Revision:	E

15.8.2023